FOR CONSTRUCTION

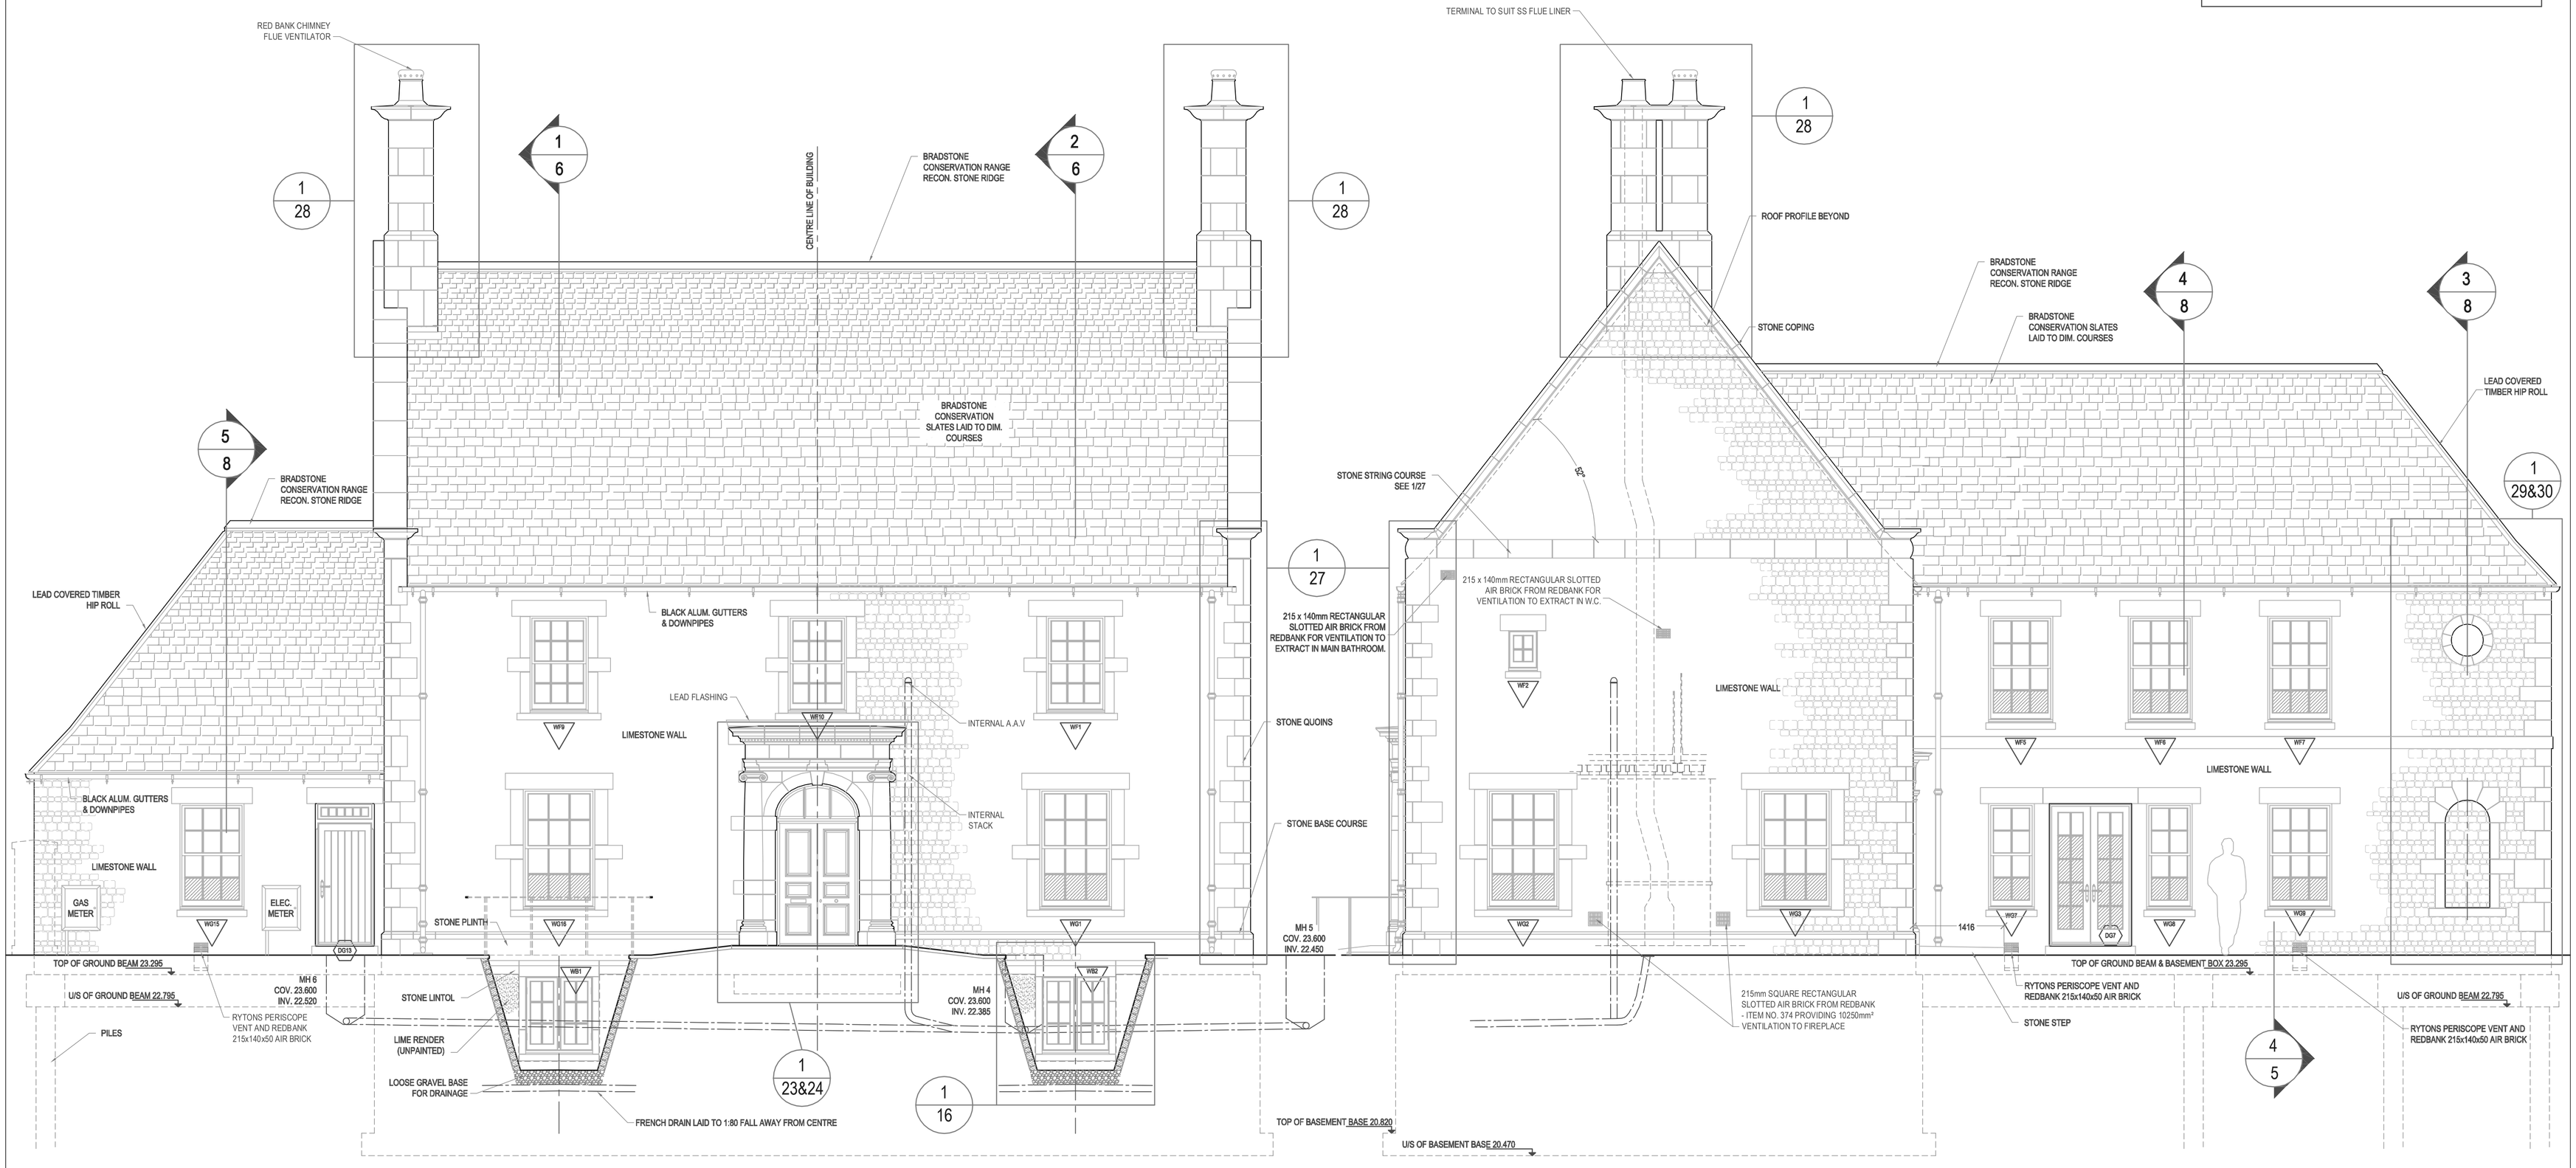

1/7 North West (Front) Elevation

2/7 South West (Side) Elevation

The contractor is to verify all dimensions on site prior to any construction. Any discrepancy found between this drawing and any other document or site condition should be referred immediately to the architect.
No dimensions are to be scaled from this drawing.

Rev - A - 13 April 2010 - Building Regulations amendments, including guarding to basement windows.

Jan Maciag, Architects
10 Queen Street Chambers
Queen Street,
Peterborough PE1 1PA
Tel (01733) 558337
Fax (01733) 558337

Project: Proposed New House at 8 High Street, Castor

Drawing Title: Front and Side Elevations

Date: September 2009

Scale: 1:50

DRAWING NUMBER: 156-07a